LYMINGTON 'L' CLASS YACHTS

CONSTRUCTION PLAN

SCALE. 1" = 1FT° Dec 82.

LAURENT GILES & PARTNERS,
NAVAL ARCHITECTS, LYMINGTON.

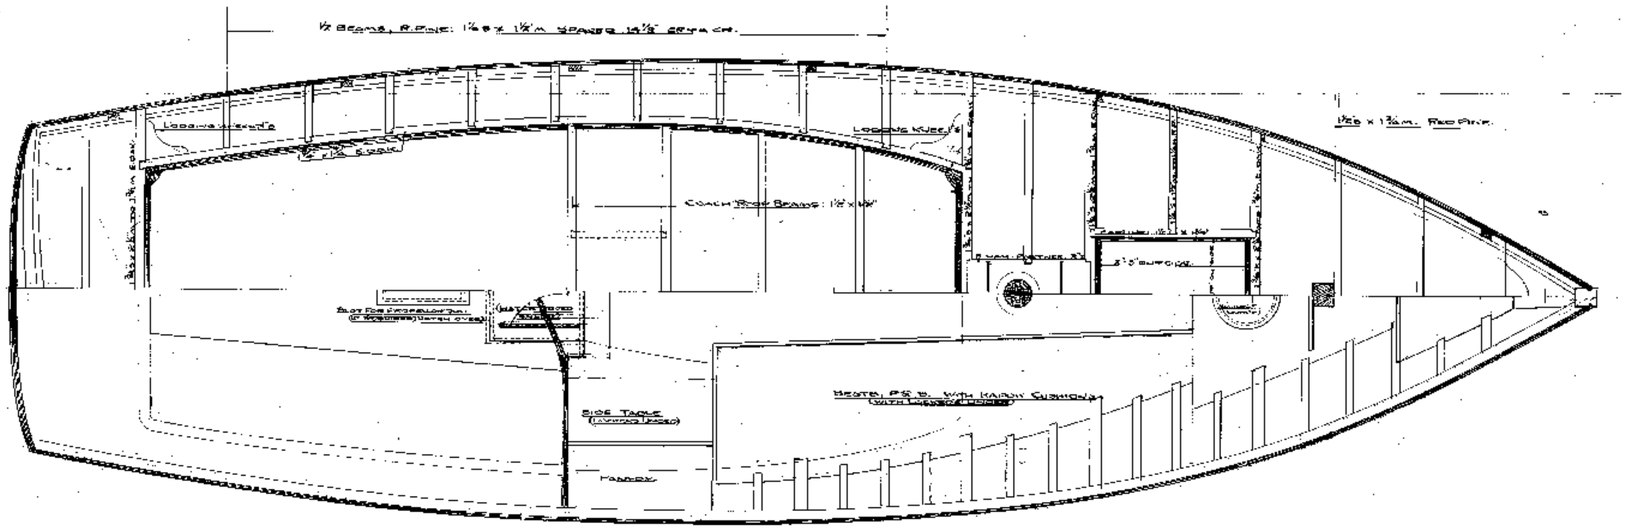

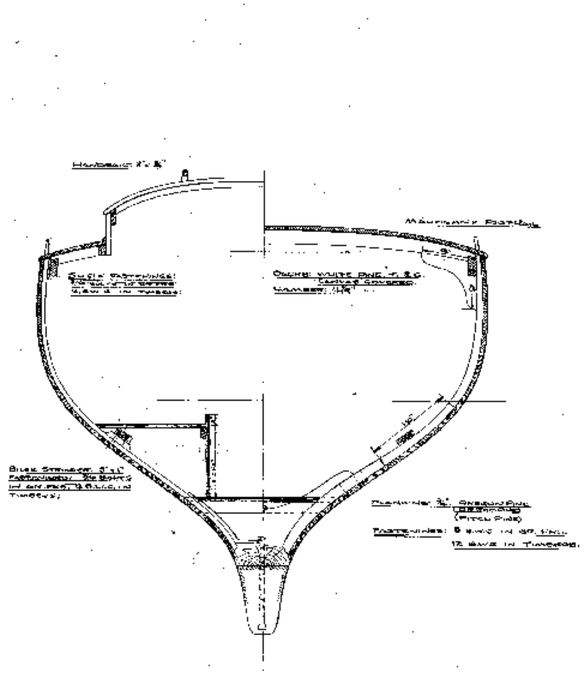

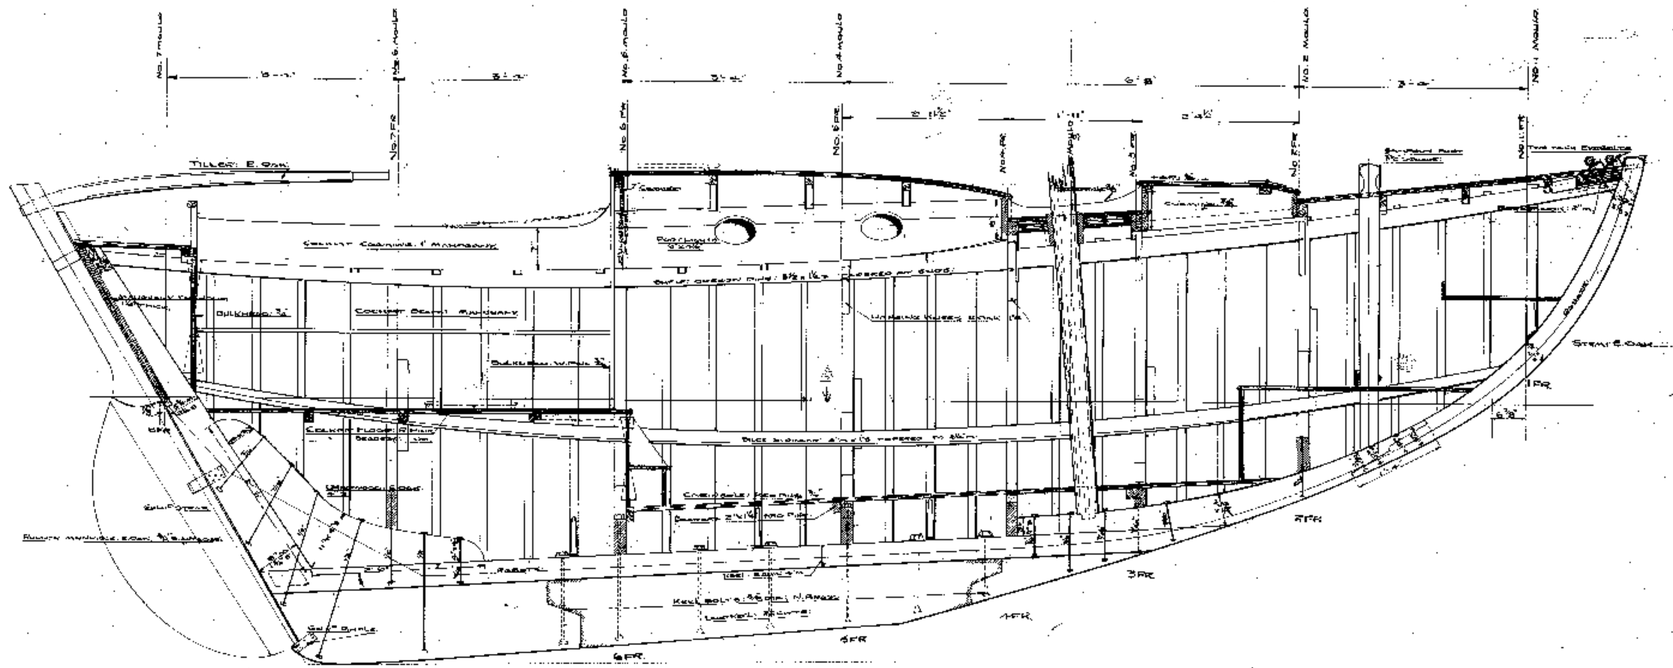

Sawn Frames, E.Oak: 1¾ x 2¼in (at heel) to 1¼in (at head) Spaced as shown.

Steamed Timbers: Elm: 1¼ x ¾in.

Keel Fittings: As indicated: 1" dia. Armco 17°

W.T. Floors: 1" x ⅜" to ⅜" x ¼" Armco. 17°. To be Galv°