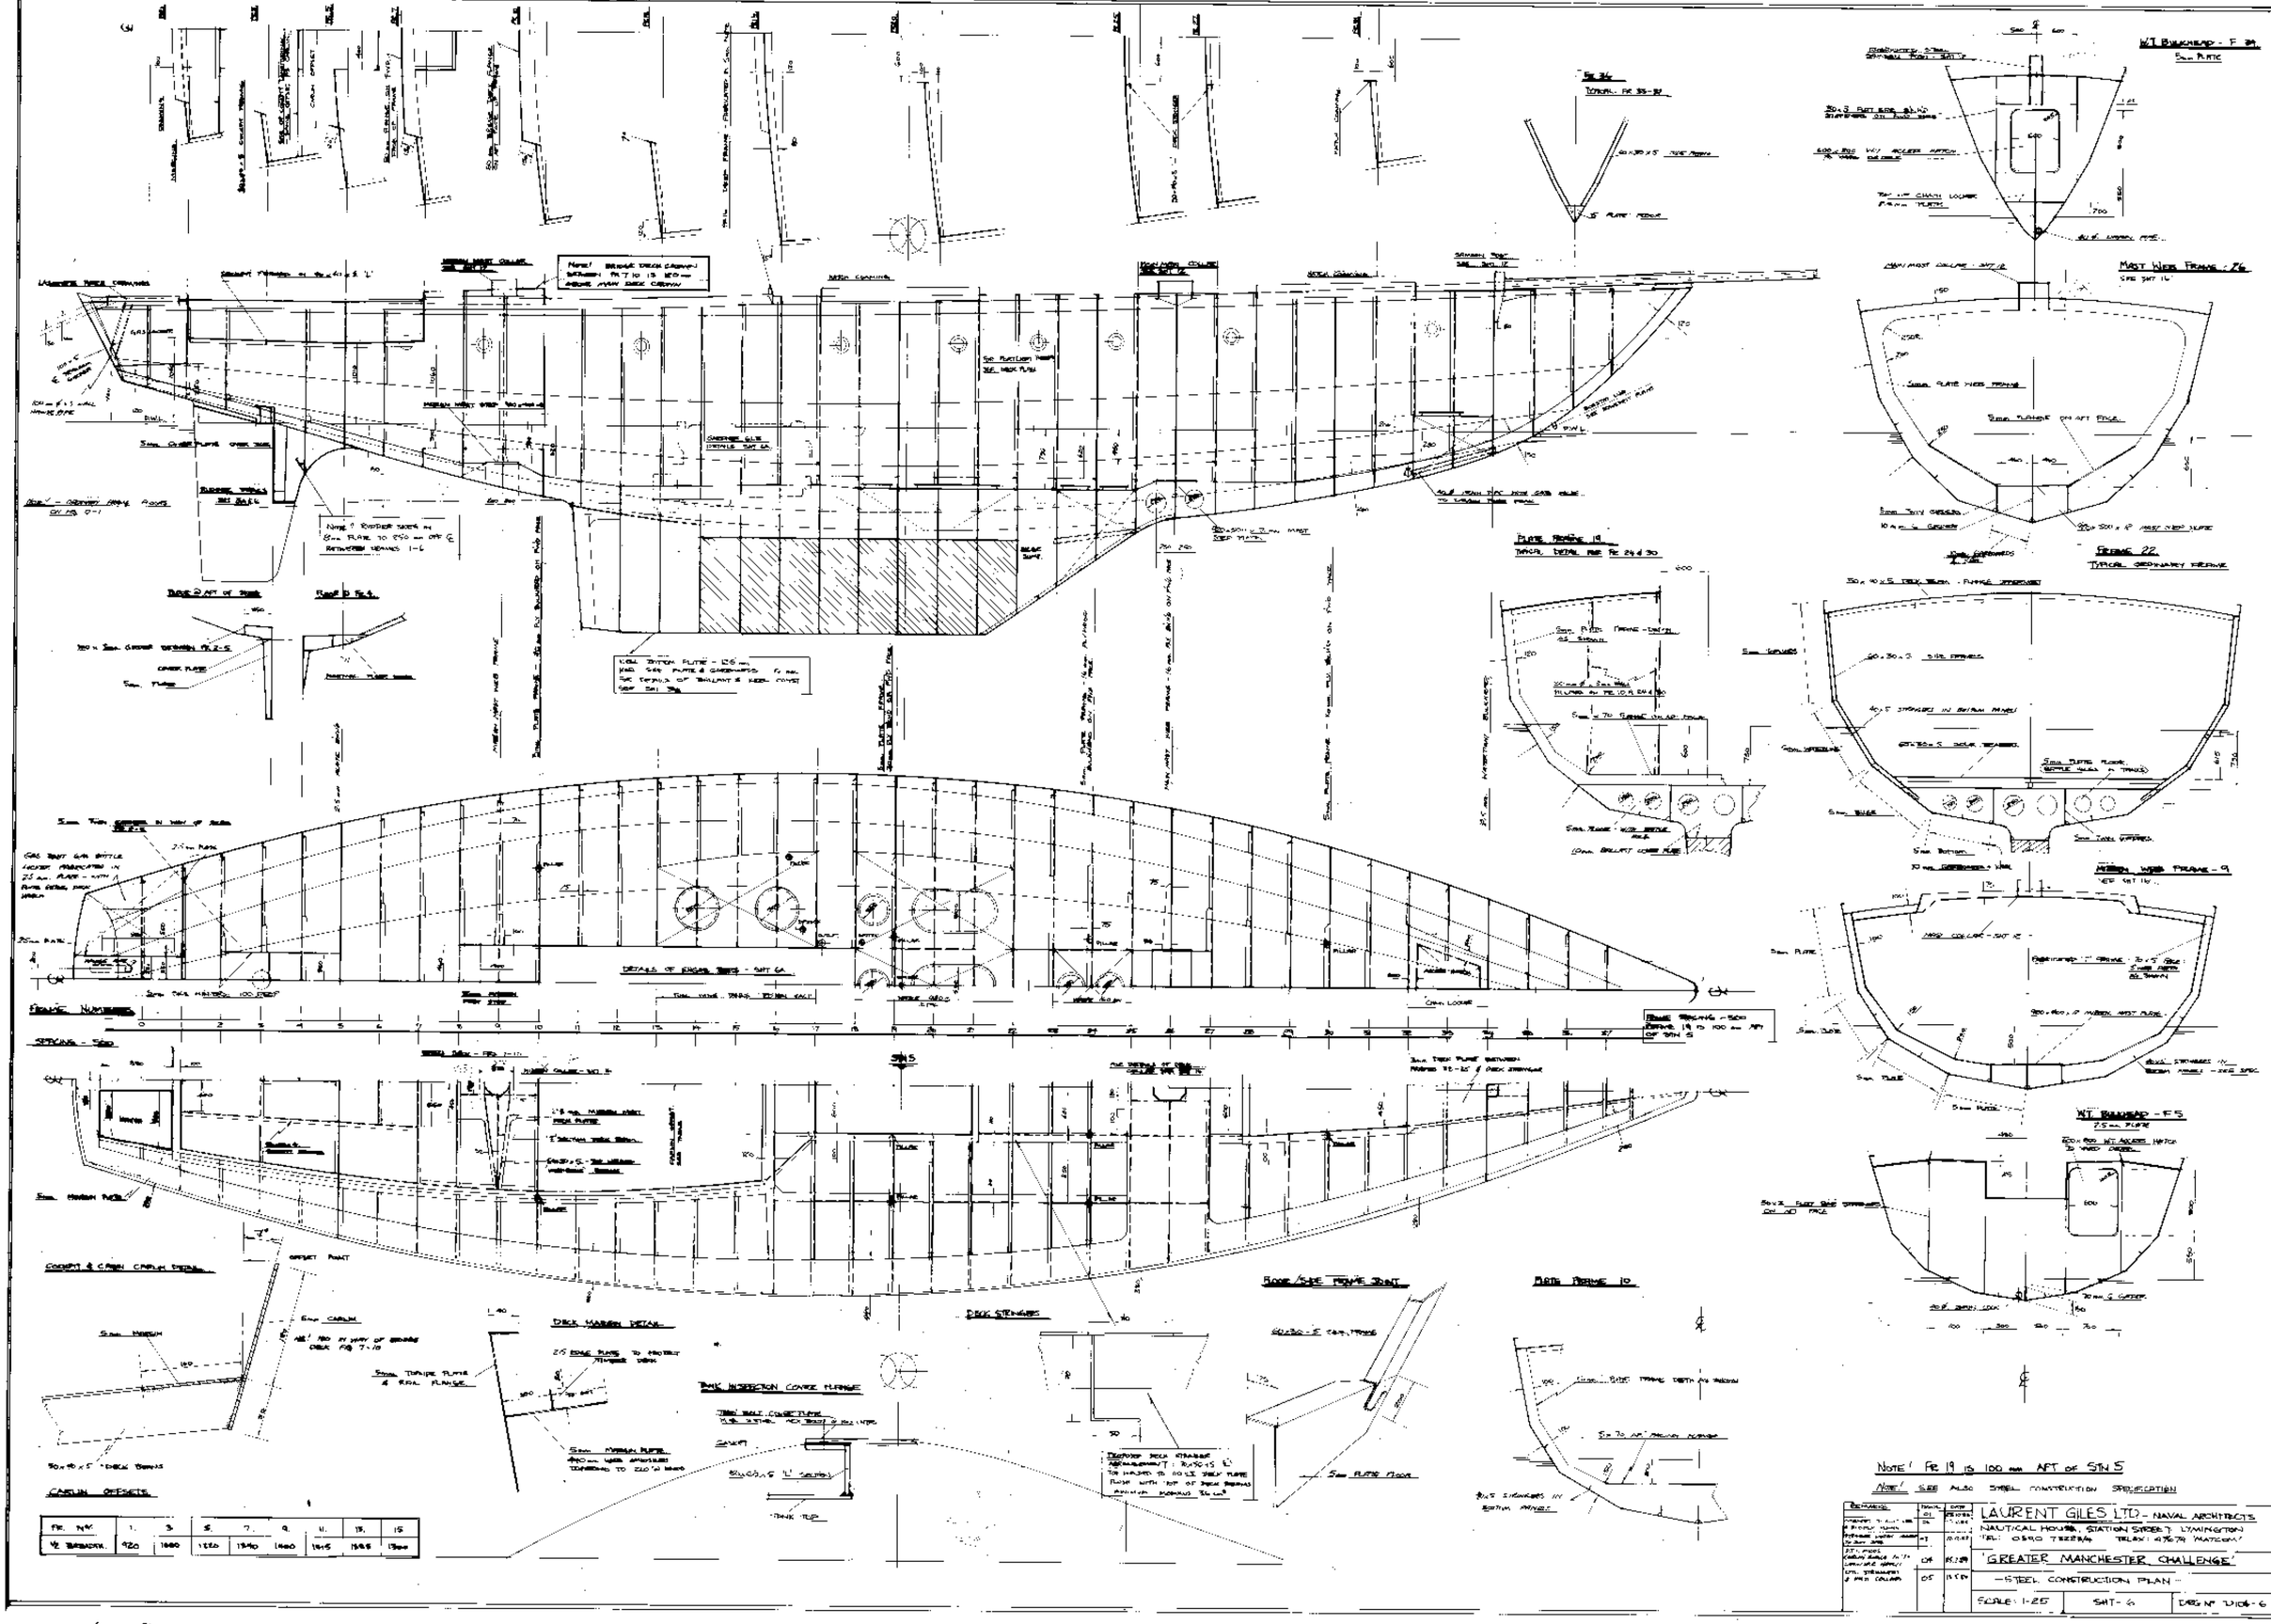

FR. No.	1.	3.	5.	7.	9.	11.	13.	15.
½ BREADTH.	920	1080	1220	1340	1400	1415	1395	1300

NOTE: FR 19 IS 100 mm AFT OF STN 5

NOTE: SEE ALSO STEEL CONSTRUCTION SPECIFICATION

REMARKS	DRAWN	DATE
	01	
	04	
	05	

LAURENT GILES LTD - NAVAL ARCHITECTS
NAUTICAL HOUSE, STATION STREET, LYMINGTON
TEL: 0590 73223/4 TELEX: 47679 'MATCOM'

'GREATER MANCHESTER CHALLENGE'

-STEEL CONSTRUCTION PLAN-

SCALE: 1-25 | SHT-6 | DRG No. D106-6